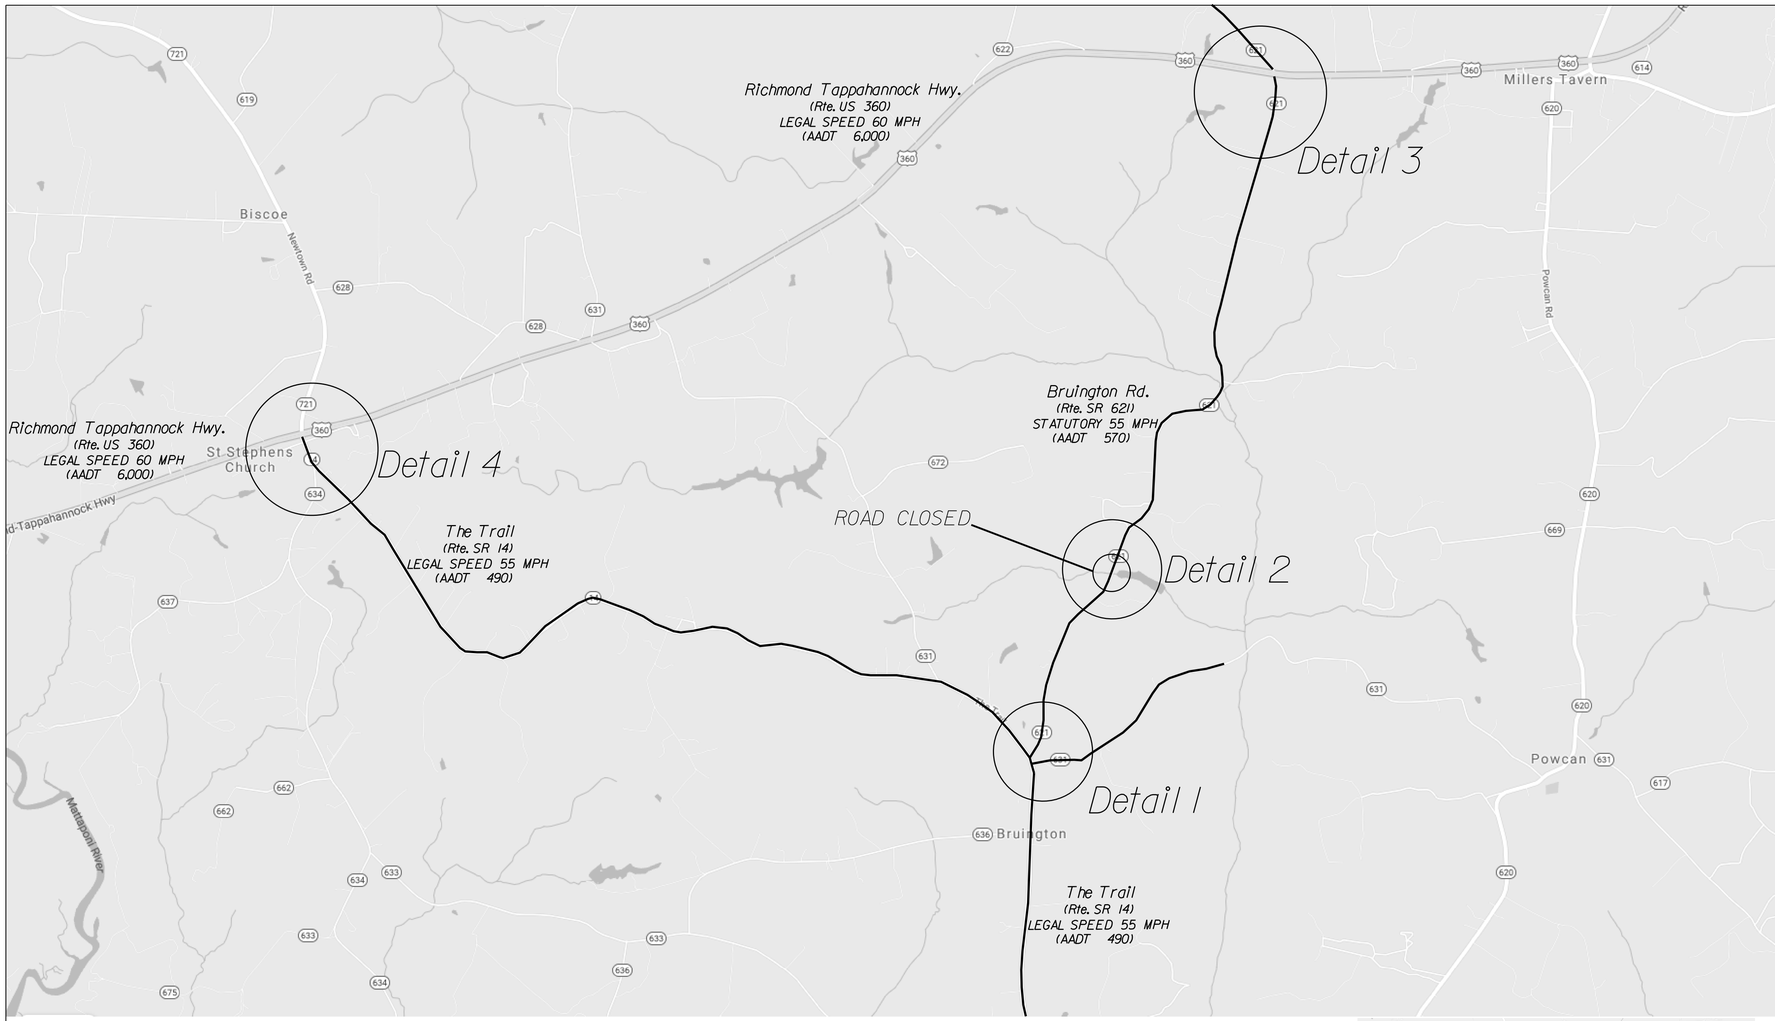

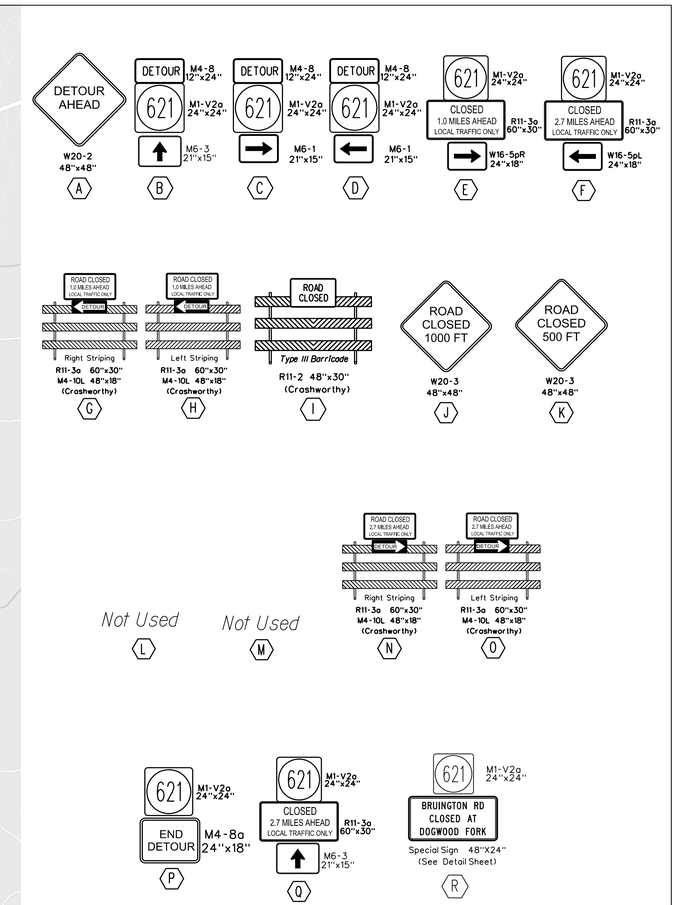

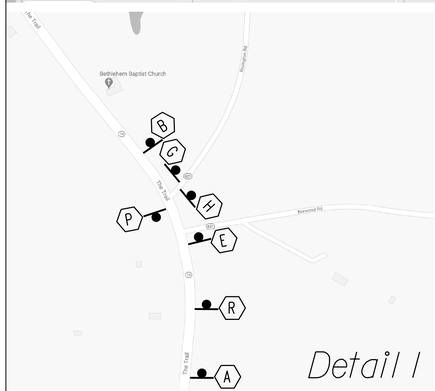

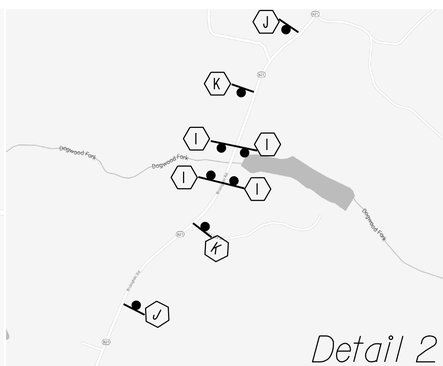

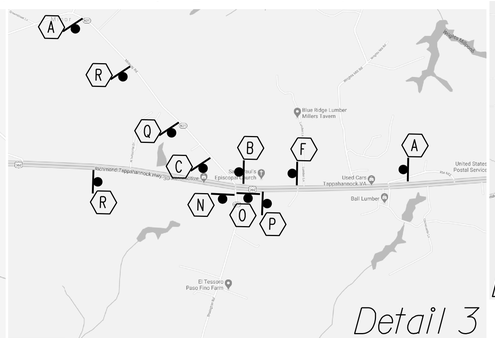

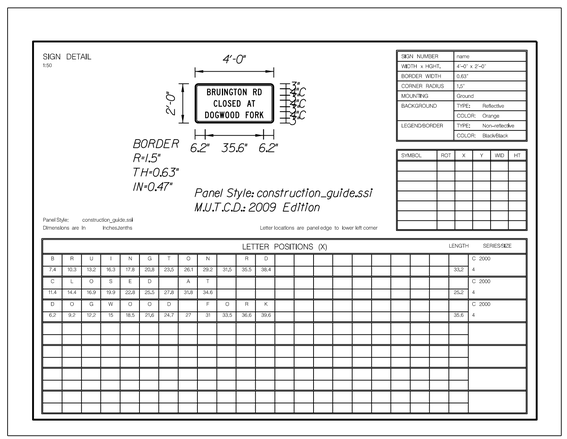

NOTES:

- Drawing Not To Scale
- All signs shall be installed on STP-1 posts and foundations.
- All sign locations will be field marked by Traffic Engineering staff upon request of the Residency.
- M1 Series signs shall be white and black. Unless otherwise noted, all other M-series and W-series signs shall be orange and black.
- Signs mounted on Type III barricades shall not cover more than 50% of the top barricade rail. The remaining two rails shall not be covered by a sign at all.

POST INFORMATION

- Install assemblies "A", "J" and "K" on a 2½" 12ga. steel post with a Type "A" foundation.
- Install assemblies "B", "C", "D" and "P". on a 2" 14ga. steel post with a Type "A" foundation
- Install all other sign assemblies on a 2½" 10ga. steel post with a Type "B" foundation and a 6' 2 3/16" inner sleeve.

COMMONWEALTH OF VIRGINIA
PETER ANDREW HEDRICH
Lic. No. 048203
PROFESSIONAL ENGINEER

Peter A Hedrich
2020.12.21 07:30:52-05'00'

VDOT Traffic Engineering
Fredericksburg, Virginia
TRAFFIC ENGINEER

Designed By: Jeffrey Stone
Drawn By: Jeffrey Stone
Contact Person: Jeffrey Stone 540-899-4547
County: King & Queen
Location: SR 621 Bruington Rd. Over Dogwood Fork
Reviewed By: E.T. Newton
File: TE Fredericksburg/King & Queen/0600-0999/0621-Bruington Rd./0621-20201216-DET

Virginia Department of Transportation
VDOT
Fredericksburg Traffic Engineering Division

DATE INSTALLED:

INSTALLED BY:

Sheet:
1 of 1